FilmL.A., Inc.
6255 W Sunset Blvd, 12th Floor
Hollywood, CA 90028
t: (213)977-8600 - f: (213)977-8601
www.filmla.com

Summary Information

Permit No: F00148156-A **Type of Permit:** FILMING **Release Date:** 02/13/2019

Production Company MESQUITE PRODUCTIONS

Insured Company Name MESQUITE PRODUCTIONS
Contact Phone No. 1 310-244-9390
Contact Phone No. 2 310-926-7597
Fax 310-244-9283
Address 10500 ORBITAL WAY
PACOIMA, California 91331

Production Title LA'S FINEST EP 112

Type of Production TV Drama

Producer Scott White

Director Anton Cropper

1st AD Lisa Rowe

Production Manager Mark Rabinowitz

FilmL.A. Coordinator Adrian Fayad

Location Manager Jennifer Dunne
Primary Phone Mobile - 310-720-1022
Secondary Phone

Location Assistant Nathan Stein
Primary Phone Mobile - 818-634-5650
Secondary Phone

Fees

LA CITY HARBOR DEPARTMENT - USE FEE	$300.00
LA CITY HARBOR DEPT BASECAMP USE FEE	$600.00

Total Permit Fee $900.00

Number of Locations 1

NOT A PERMIT

FilmL.A., Inc.
6255 W Sunset Blvd, 12th Floor
Hollywood, CA 90028
t: (213)977-8600 - f: (213)977-8601
www.filmla.com

Summary Information — Location

Permit Number	F00148156-A	**Location Manager**	Jennifer Dunne
Production Company	MESQUITE PRODUCTIONS	Primary Phone	Mobile - 310-720-1022
Insured Company	MESQUITE PRODUCTIONS	Secondary Phone	
Production Title	LA'S FINEST EP 112		

Location Address Miner St., Gulch Rd - 22nd St, Los Angeles, CA 90731

Location Type Street

Film Dates 2/13/2019 - 2/13/2019 18:00 - 22:00 1 day

Open or Closed to the Public Open

Generic Conditions

All travel lanes and bike lanes shall be closed per the WATCH manual.
Must abide by Harbor Department special conditions approved by Port of LA.
Must comply with attached conditions
Must Maintain 5' Clearance on Sidewalks/Walkways
Must maintain local/emergency access
No cast or crew parking on area streets
No crossovers allowed on street without prior approval.
No interference with merchant activity.
No stopping and setting up in residential areas before 7am or after 10pm without prior approval
No stopping or setting up in front of merchants or residents without prior approval
Notify LAPD Harbor Division (310)726-7700 and comm. (213) 978-6552 1/2 hour prior to any gunfire, brandishing weapons, special effects or simulated emergency or criminal activity.
Number of uniformed officers listed on the permit is a minimum requirement. Permittee remains responsible for deploying a sufficient number of uniformed officers to provide traffic and crowd control to ensure the safety of the film crew and the public.
Traffic control must be done in accordance w/MUTCD

Please see attached documents

Harbor Blvd (closure) btwn Sampson Way Gulch Rd - LA's Finest (Pg1of2) (002).pdf
Harbor Blvd (closure) btwn Sampson Way Gulch Rd - LA's Finest (Pg 2of2).pdf

Equipment on Location

Type	Quantity
10 Ton Truck	4
Cast/Crew vehicles	100
Catering Truck	1
Condors	1
Cranes	1
Cube Trucks	3

Personnel on Location

Type	Quantity
Cast	5
Crew	80
Off-Duty/Retired LAPD Officer(s)	4

NOT A PERMIT

FilmL.A., Inc.
6255 W Sunset Blvd, 12th Floor
Hollywood, CA 90028
t: (213)977-8600 - f: (213)977-8601
www.filmla.com

Summary Information — Location

Permit Number F00148156-A
Production Company MESQUITE PRODUCTIONS
Insured Company MESQUITE PRODUCTIONS
Production Title LA'S FINEST EP 112

Location Manager Jennifer Dunne
Primary Phone Mobile - 310-720-1022
Secondary Phone

Generator	1
Picture vehicles	10
Portable restrooms	1
Scissor Lifts	1
Semi Trucks	1
Stakebed Trucks	5
Trailers	5
Vans	4

Filming Activities Drive by; Drive ups & away; Equipment on sidewalk, in curb lane & across street; Intermittent traffic control - 2 minute standard (except 0700-0900 hrs & 1500-1900 hrs); 15 Nd picture cars, Russian arm, insert car, camera in car, car to car, etc. motorcycle going in and out of traffic faster than speed limit;

Jurisdiction **Political:** Los Angeles City - Council District 15 **Police:** Los Angeles Police Department **Fire:** Los Angeles City

Thomas Guide **Page:** 824 **Grid:** C6

Approvals

LOS ANGELES CITY POLICE DEPARTMENT	Irene Martinez
LOS ANGELES CITY HARBOR DEPARTMENT	Phyllis Ninofranco

Coordinator Note Filming on Miner St along Crescent Ave and basecamp/crew parking at Lots F & G, & Miner Street/22nd Street lot, approval by P. NInofranco, Wharfinger Division (310) 732-3810. Jurisdiction of Port Police (310) 732-3500.

Coordinator Note RIDER A - RELEASES LOCATION. PENDING PORT OF LA APPROVAL.

Parking

Base Camp	ANGEL'S GATE PARK/FORT MAC ARTHUR	**Crew Parking**	CABRILLO BEACH
Location Type : Other Location	3601 S Gaffey St, San Pedro, CA, 90731	Location Type : Other Location	3720 Stephen M White Dr, San Pedro, CA, 90731

Parking Notes
Basecamp (Both Locations): Lot at NW Corner of Gaffey St. & Paseo Del Mar (5am - 2am)

Crew Parking (Both Locations): Cabrillo Beach Parking Lot, 3720 Stephen M.

NOT A PERMIT

FilmL.A., Inc.
6255 W Sunset Blvd, 12th Floor
Hollywood, CA 90028
t: (213)977-8600 - f: (213)977-8601
www.filmla.com

Summary Information — Location

Location 1 of 1

Permit Number	F00148156-A	**Location Manager**	Jennifer Dunne
Production Company	MESQUITE PRODUCTIONS	Primary Phone	Mobile - 310-720-1022
Insured Company	MESQUITE PRODUCTIONS	Secondary Phone	
Production Title	LA'S FINEST EP 112		

White Dr., San Pedro, CA 90731 (4am - 3am)

Lane / Full Closure FULL CLOSURE OF MINER ST., GULCH RD - 22ND ST, (PORT OF LA PRIVATE ROAD)

Approximate Footage 0 - 300

Date(s) 2/13/2019 to 2/13/2019 **Time(s)** 18:00 to 22:00

NOT A PERMIT

Permit #F00148156-A

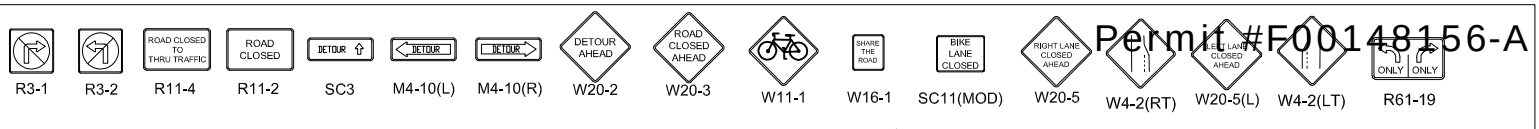

Ⓢ TRAFFIC SIGNAL

● TRAFFIC CONE

TYPE I W/ SIGN

FLASHING ARROW SIGN (FAS)

N

ALL TRAFFIC CONTROL WILL BE INSTALLED TO MEET OR EXCEED THE MUTCD AND WATCH MINIMUM REQUIREMENTS

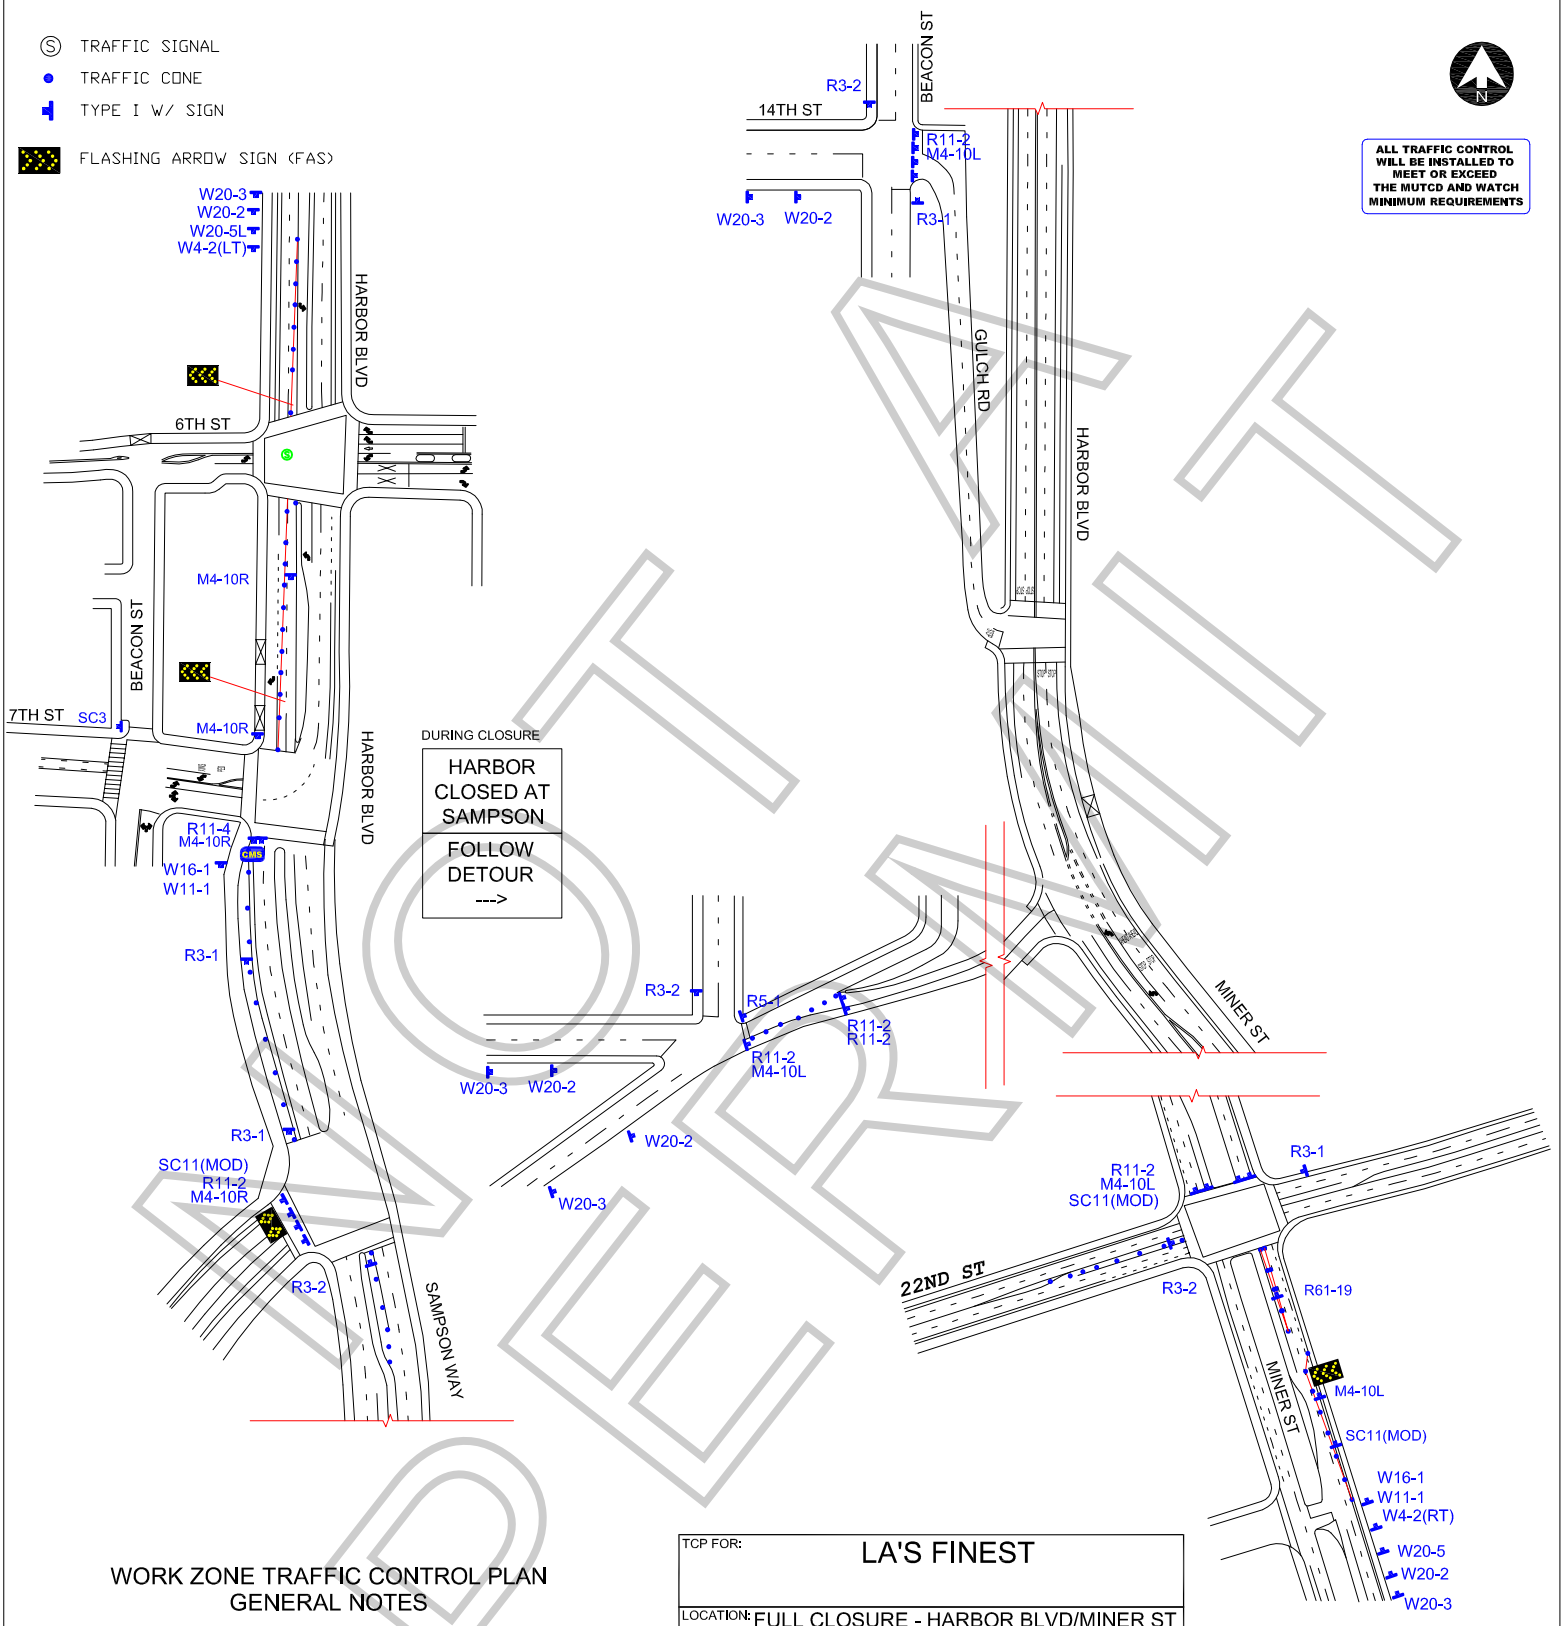

WORK ZONE TRAFFIC CONTROL PLAN GENERAL NOTES

1. DATE/TIME: 2-13-19 FROM 19:00 HOURS TO 22:00 HOURS.

2. ALL SIGNING, STRIPING, AND TRAFFIC CONTROL DEVICES SHALL CONFORM TO THE (CURRENT) STATE OF CALIFORNIA DEPARTMENT OF TRANSPORTATION (CALTRANS) STANDARD PLANS AND STANDARD SPECIFICATIONS, CALIFORNIA MUTCD, AND ANY ADDENDUMS THERETO, AND AS SHOWN ON THESE PLANS, SYMBOLS AND ABBREVIATIONS USED ARE SHOWN ON CALTRANS STANDARD PLANS.
3. THERE WILL BE NO INTERFERENCE WITH TRAFFIC SIGNALS OR CROSSWALKS.
4. CONES WILL BE 28" MINIMUM HEIGHT AND HAVE REFLECTORIZED SLEEVES FOR NIGHT WORK.
5. POLICE WILL DIRECT TRAFFIC IF NECESSARY.

TCP FOR:	LA'S FINEST
LOCATION:	FULL CLOSURE - HARBOR BLVD/MINER ST SAMPSON WAY TO 22ND SY SAN PEDRO, CALIFORNIA
CONTACT:	NATHAN STEIN PH# 818-634-5650
	JCL TRAFFIC SERVICES (213) 622-9775 C31-CA Lic # 805357
DATE / REVISIONS	DRAFTER: MARIO MENJIVAR SCALE: N.T.S. FILM LA: AF

NOT A PERMIT

Permit #F00148156-A

R3-1 R3-2 R11-4 R11-2 SC3 M4-10(L) M4-10(R) W20-2 W20-3 W11-1 W16-1 SC11(MOD) W20-5 W4-2(RT) W20-5(L) W4-2(LT)

Ⓢ TRAFFIC SIGNAL

● TRAFFIC CONE

TYPE I W/ SIGN

FLASHING ARROW SIGN (FAS)

ALL TRAFFIC CONTROL WILL BE INSTALLED TO MEET OR EXCEED THE MUTCD AND WATCH MINIMUM REQUIREMENTS

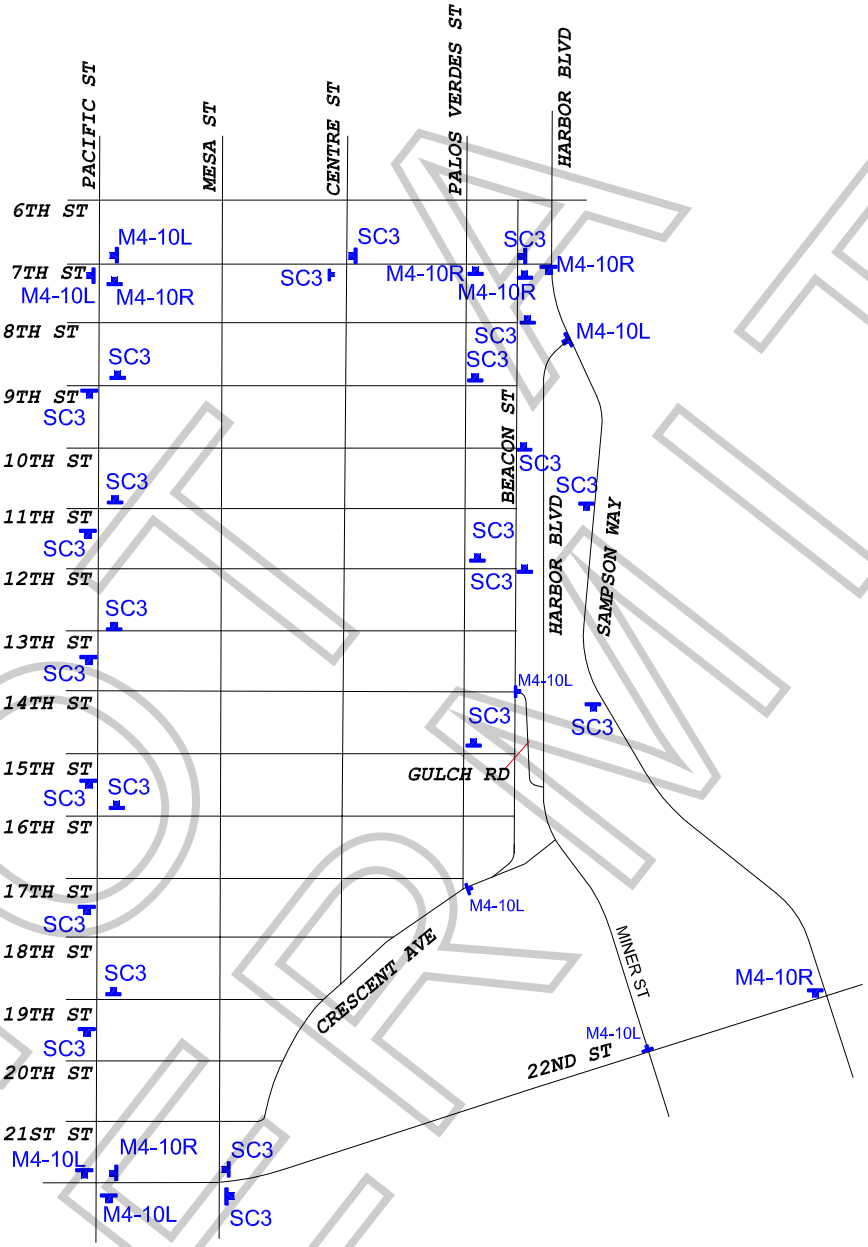

NOT A PERMIT

WORK ZONE TRAFFIC CONTROL PLAN
GENERAL NOTES

1. DATE/TIME: 2-13-19 FROM 19:00 HOURS TO 22:00 HOURS.

2. ALL SIGNING, STRIPING, AND TRAFFIC CONTROL DEVICES SHALL CONFORM TO THE (CURRENT) STATE OF CALIFORNIA DEPARTMENT OF TRANSPORTATION (CALTRANS) STANDARD PLANS AND STANDARD SPECIFICATIONS, CALIFORNIA MUTCD, AND ANY ADDENDUMS THERETO, AND AS SHOWN ON THESE PLANS, SYMBOLS AND ABBREVIATIONS USED ARE SHOWN ON CALTRANS STANDARD PLANS.
3. THERE WILL BE NO INTERFERENCE WITH TRAFFIC SIGNALS OR CROSSWALKS.
4. CONES WILL BE 28" MINIMUM HEIGHT AND HAVE REFLECTORIZED SLEEVES FOR NIGHT WORK.
5. POLICE WILL DIRECT TRAFFIC IF NECESSARY.

TCP FOR:	LA'S FINEST
LOCATION:	FULL CLOSURE - HARBOR BLVD/MINER ST SAMPSON WAY TO 22ND SY SAN PEDRO, CALIFORNIA
CONTACT:	NATHAN STEIN PH# 818-634-5650
	JCL TRAFFIC SERVICES (213) 622-9775 C31-CA Lic # 805357
DATE / REVISIONS	DRAFTER: MARIO MENJIVAR SCALE: N.T.S. FILM LA: AF